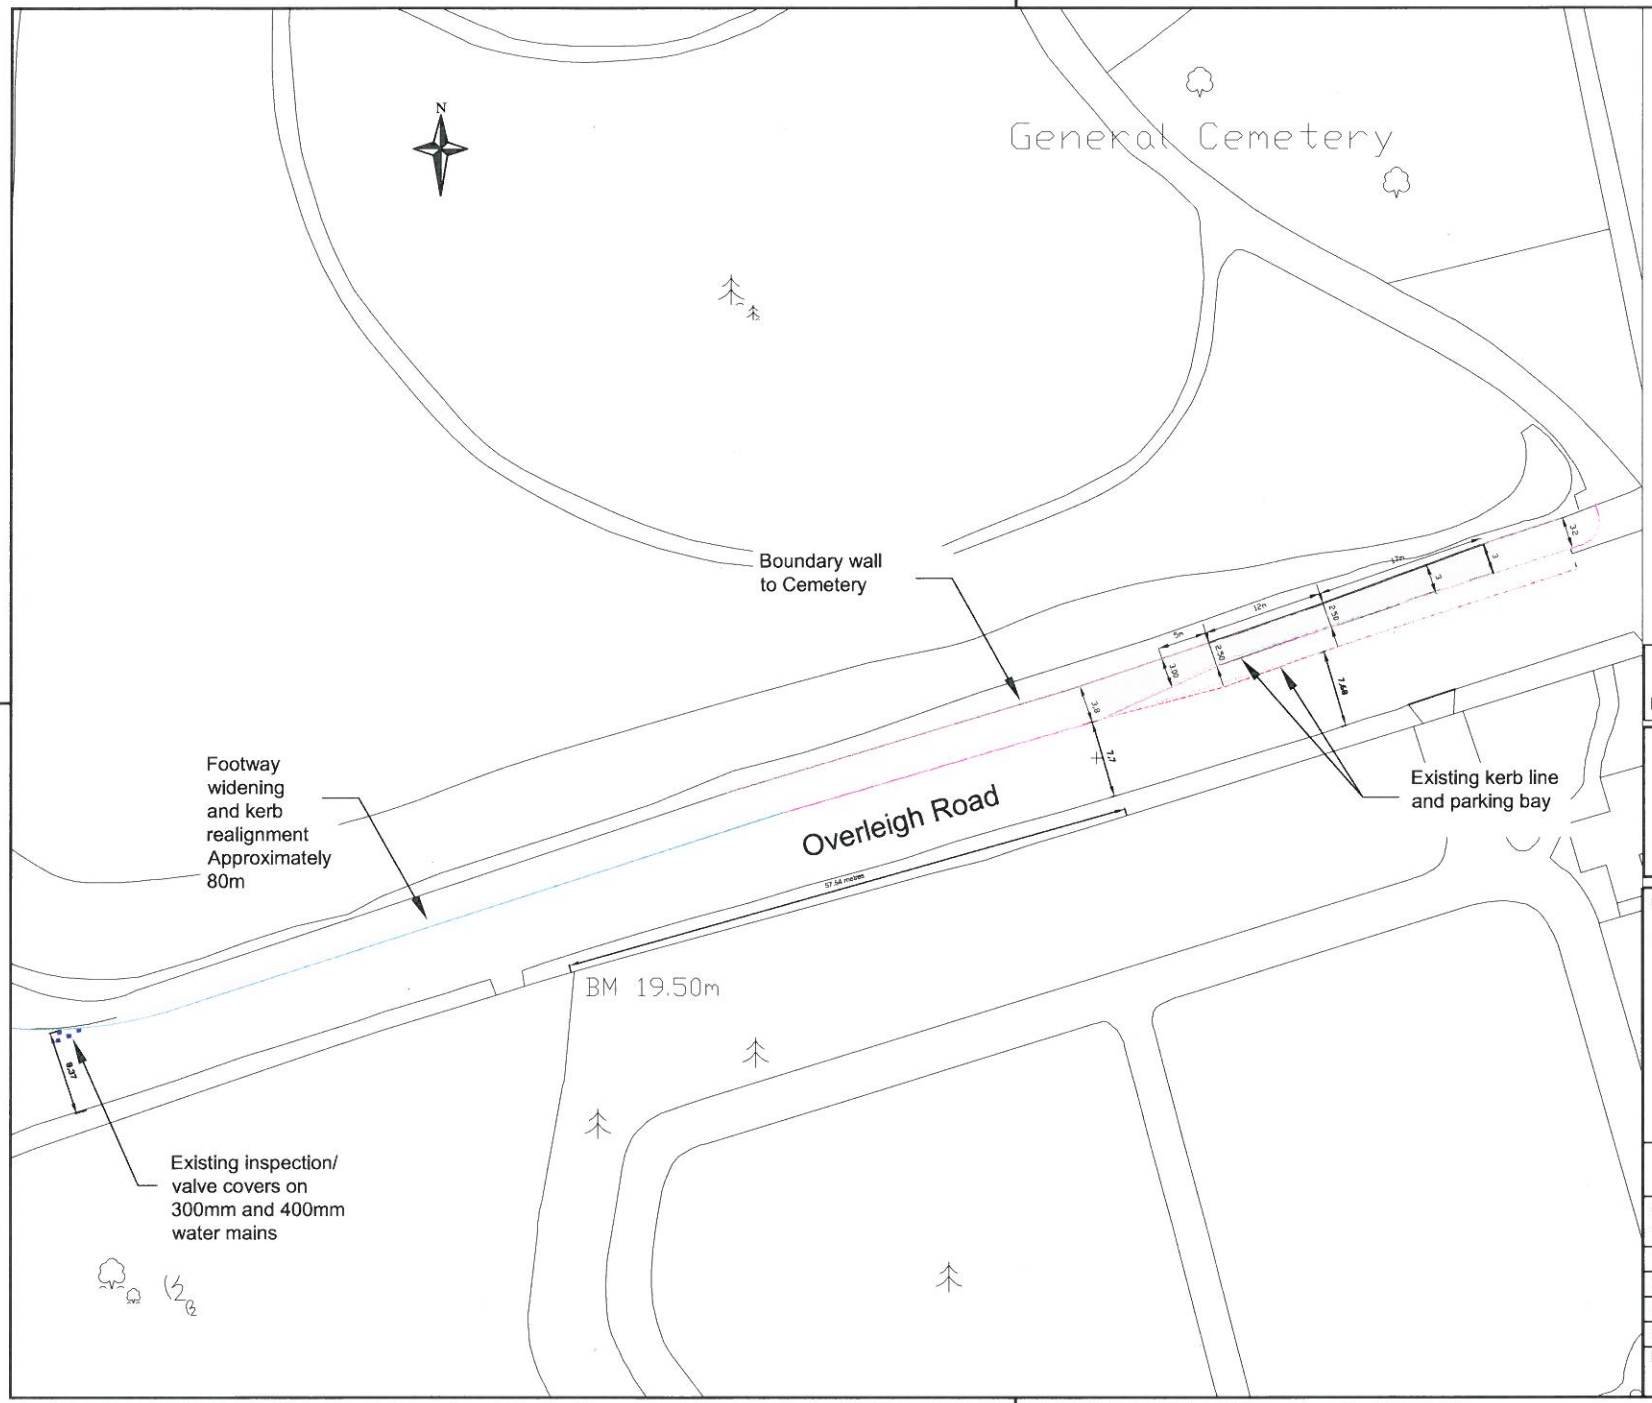

Ph/Rev.	Revision Details	Date Rev.by Chk.by

Cheshire West and Chester

Project:

Chester City Centre Cycle Route

Overleigh Roundabout to Handbridge

Footway Widening Overleigh Rd Option1

Cheshire West & Chester Highways Service
Backford Hall, Chester CH1 6EA

Contact Name: Mike Young
Tel: 01244 973973 Fax No: 01244 97

Drawn by:	Peter Threlfall
Checked by:	Mike Young
Date:	Aug 2010
Scales at A3: 1:500	Sheet of
Drawing No: TS/1268014/55/13	Phase/Rev: REV/A

AutoCAD File Ref: X:\WEST\Overleigh - Handbridge cycle way\Chester City cycle Route\Working Drawings\CYCLE ROUTE CHESTER OVERLEIGH ROAD 2.5.dwg Aug 12, 2010 - 4:45pm